
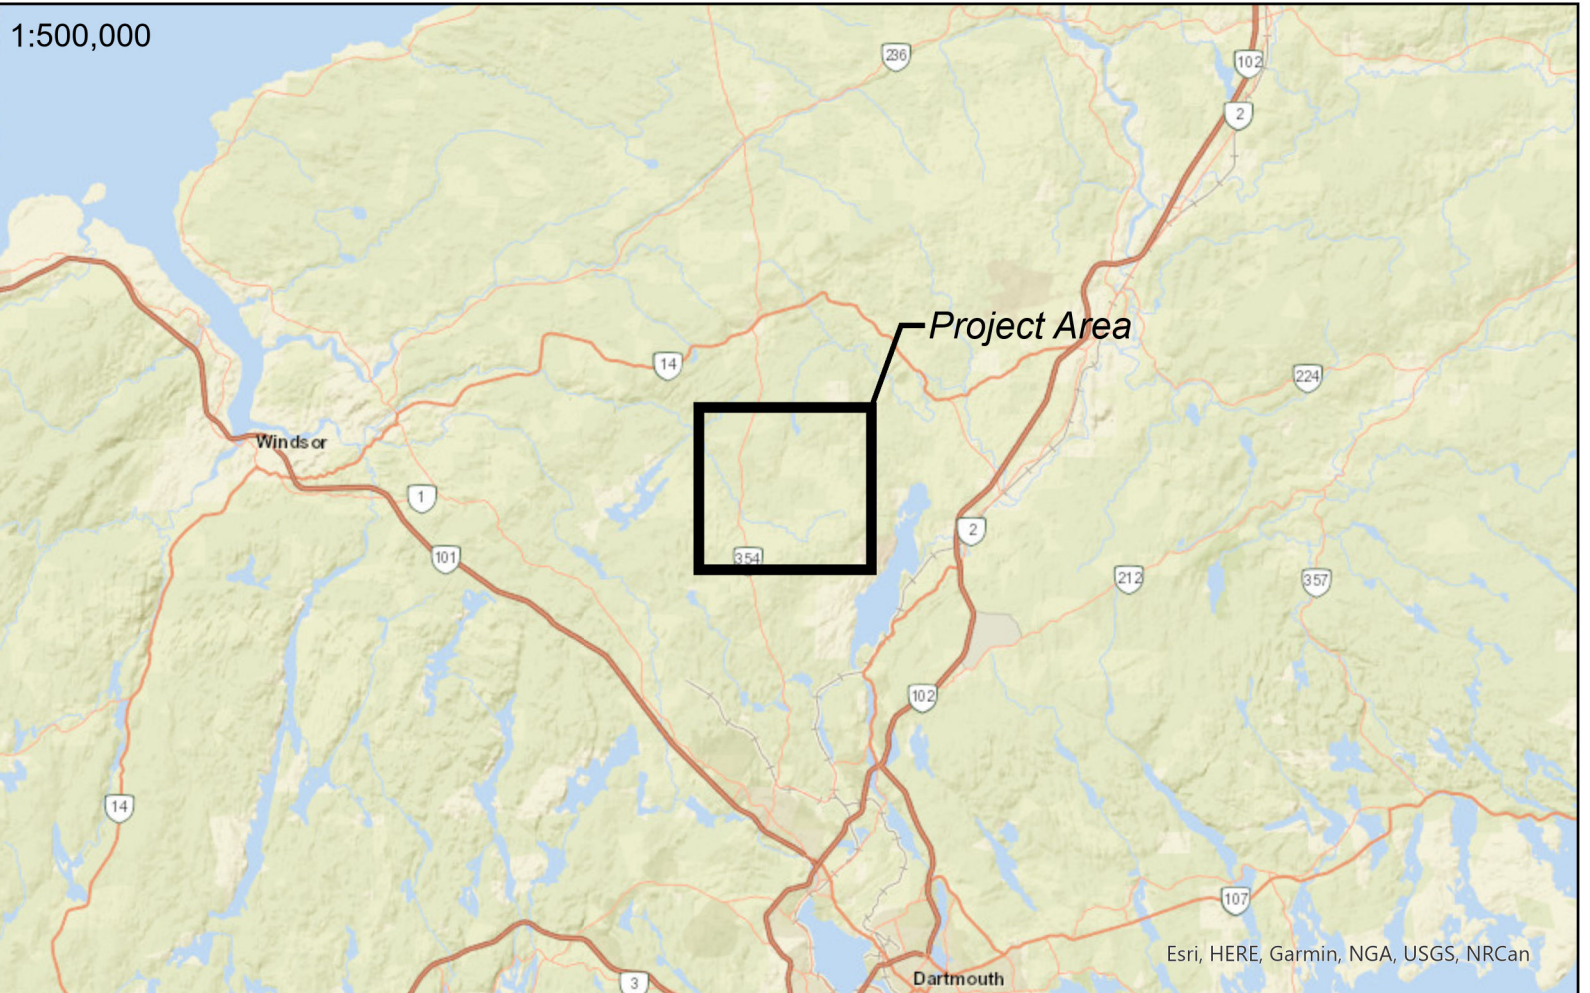


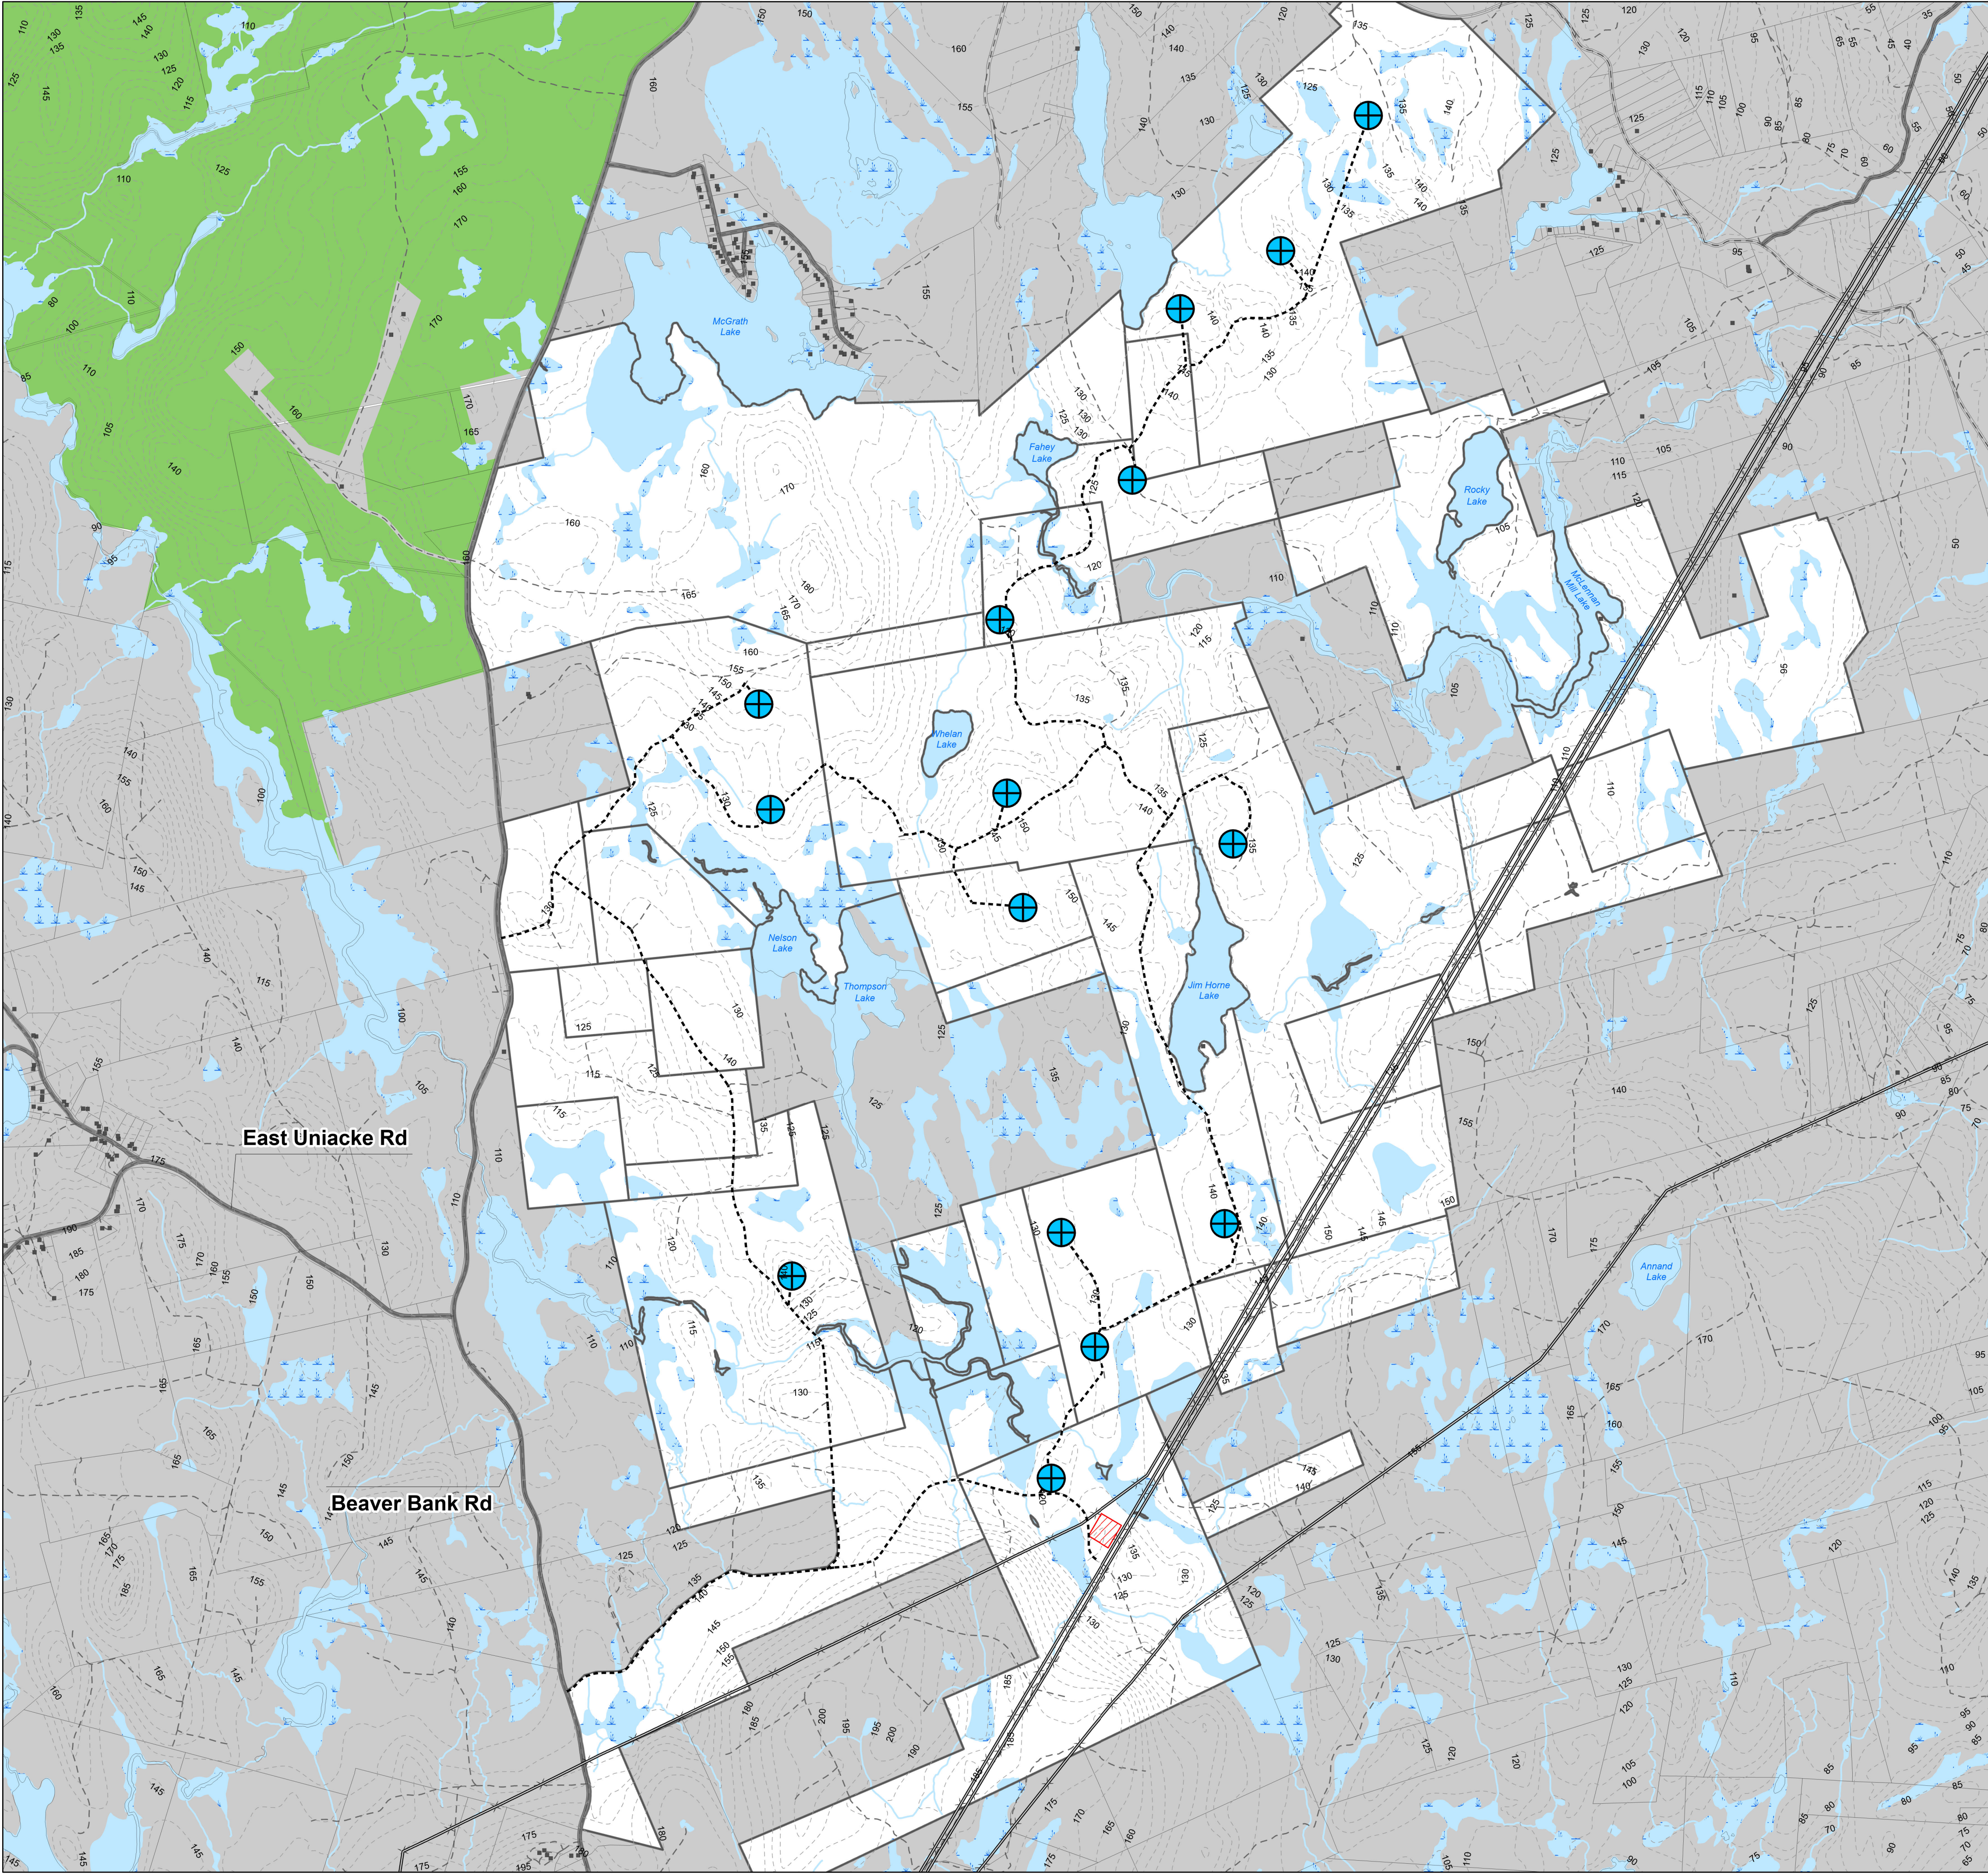

Red Spruce


Proposed Wind Energy Project

Site Plan

East of Beaver Bank Road
North Beaver Bank, Hants County, Nova Scotia

North

Scale

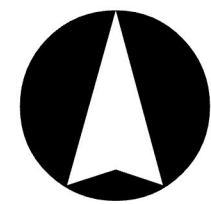

0 500 1,000 2,000 m
1:19,000

Legend

- | | | | |
|--|-------------------------------|--|--------------------------|
| | Wind Turbine Generator | | Watercourse |
| | Structures/Occupied Buildings | | Waterbody |
| | Project Road | | Wetland |
| | Transmission Lines | | Interconnection Facility |
| | Contours (5m Intervals) | | Parks & Protected Areas |
| | Gravel Road | | Project Parcels / Site |
| | Local Roads | | All Other Parcels |

Notes:
All distances measured to the centre of the proposed turbine base.
Boundaries and dimensions subject to survey.
Contour Interval: 5 metres

Drawn By:
B HANIFEN

Coordinate System: NAD 1983 UTM Zone 20N
Projection: Transverse Mercator

Site Plan Data Sources:
Base features produced under license with the Government of Nova Scotia. Additional crown land road features obtained from the Department of Natural Resources and redistributed on a confidential basis.

SWEB Development | a W.E.B company

W.E.B