
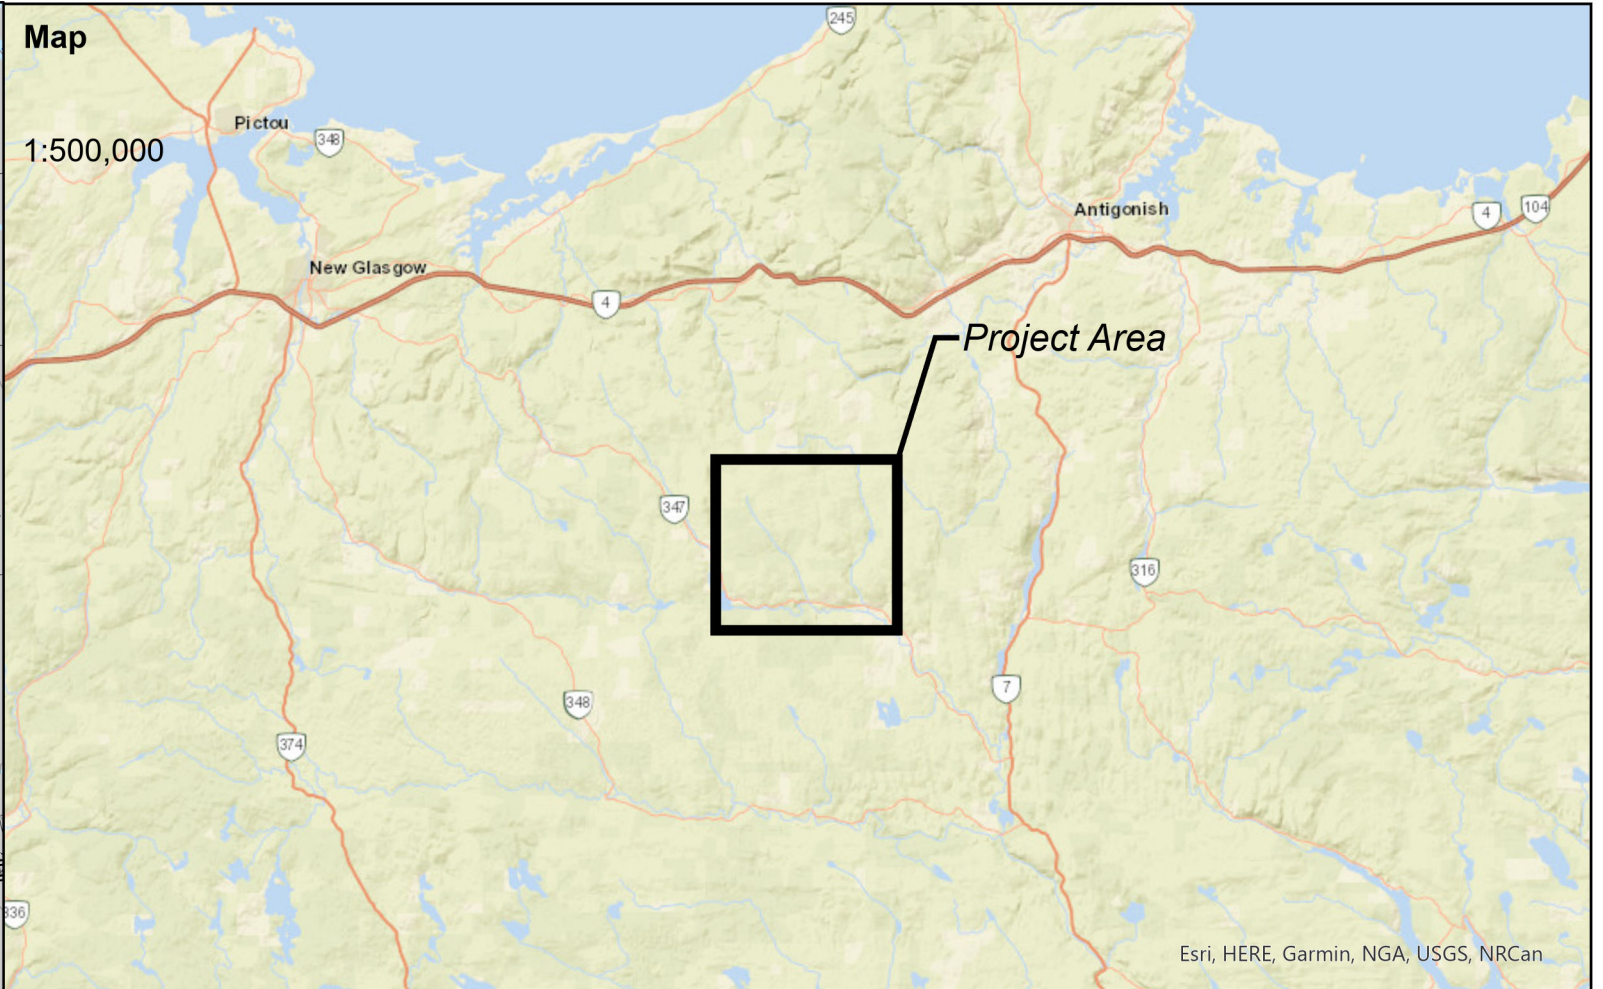


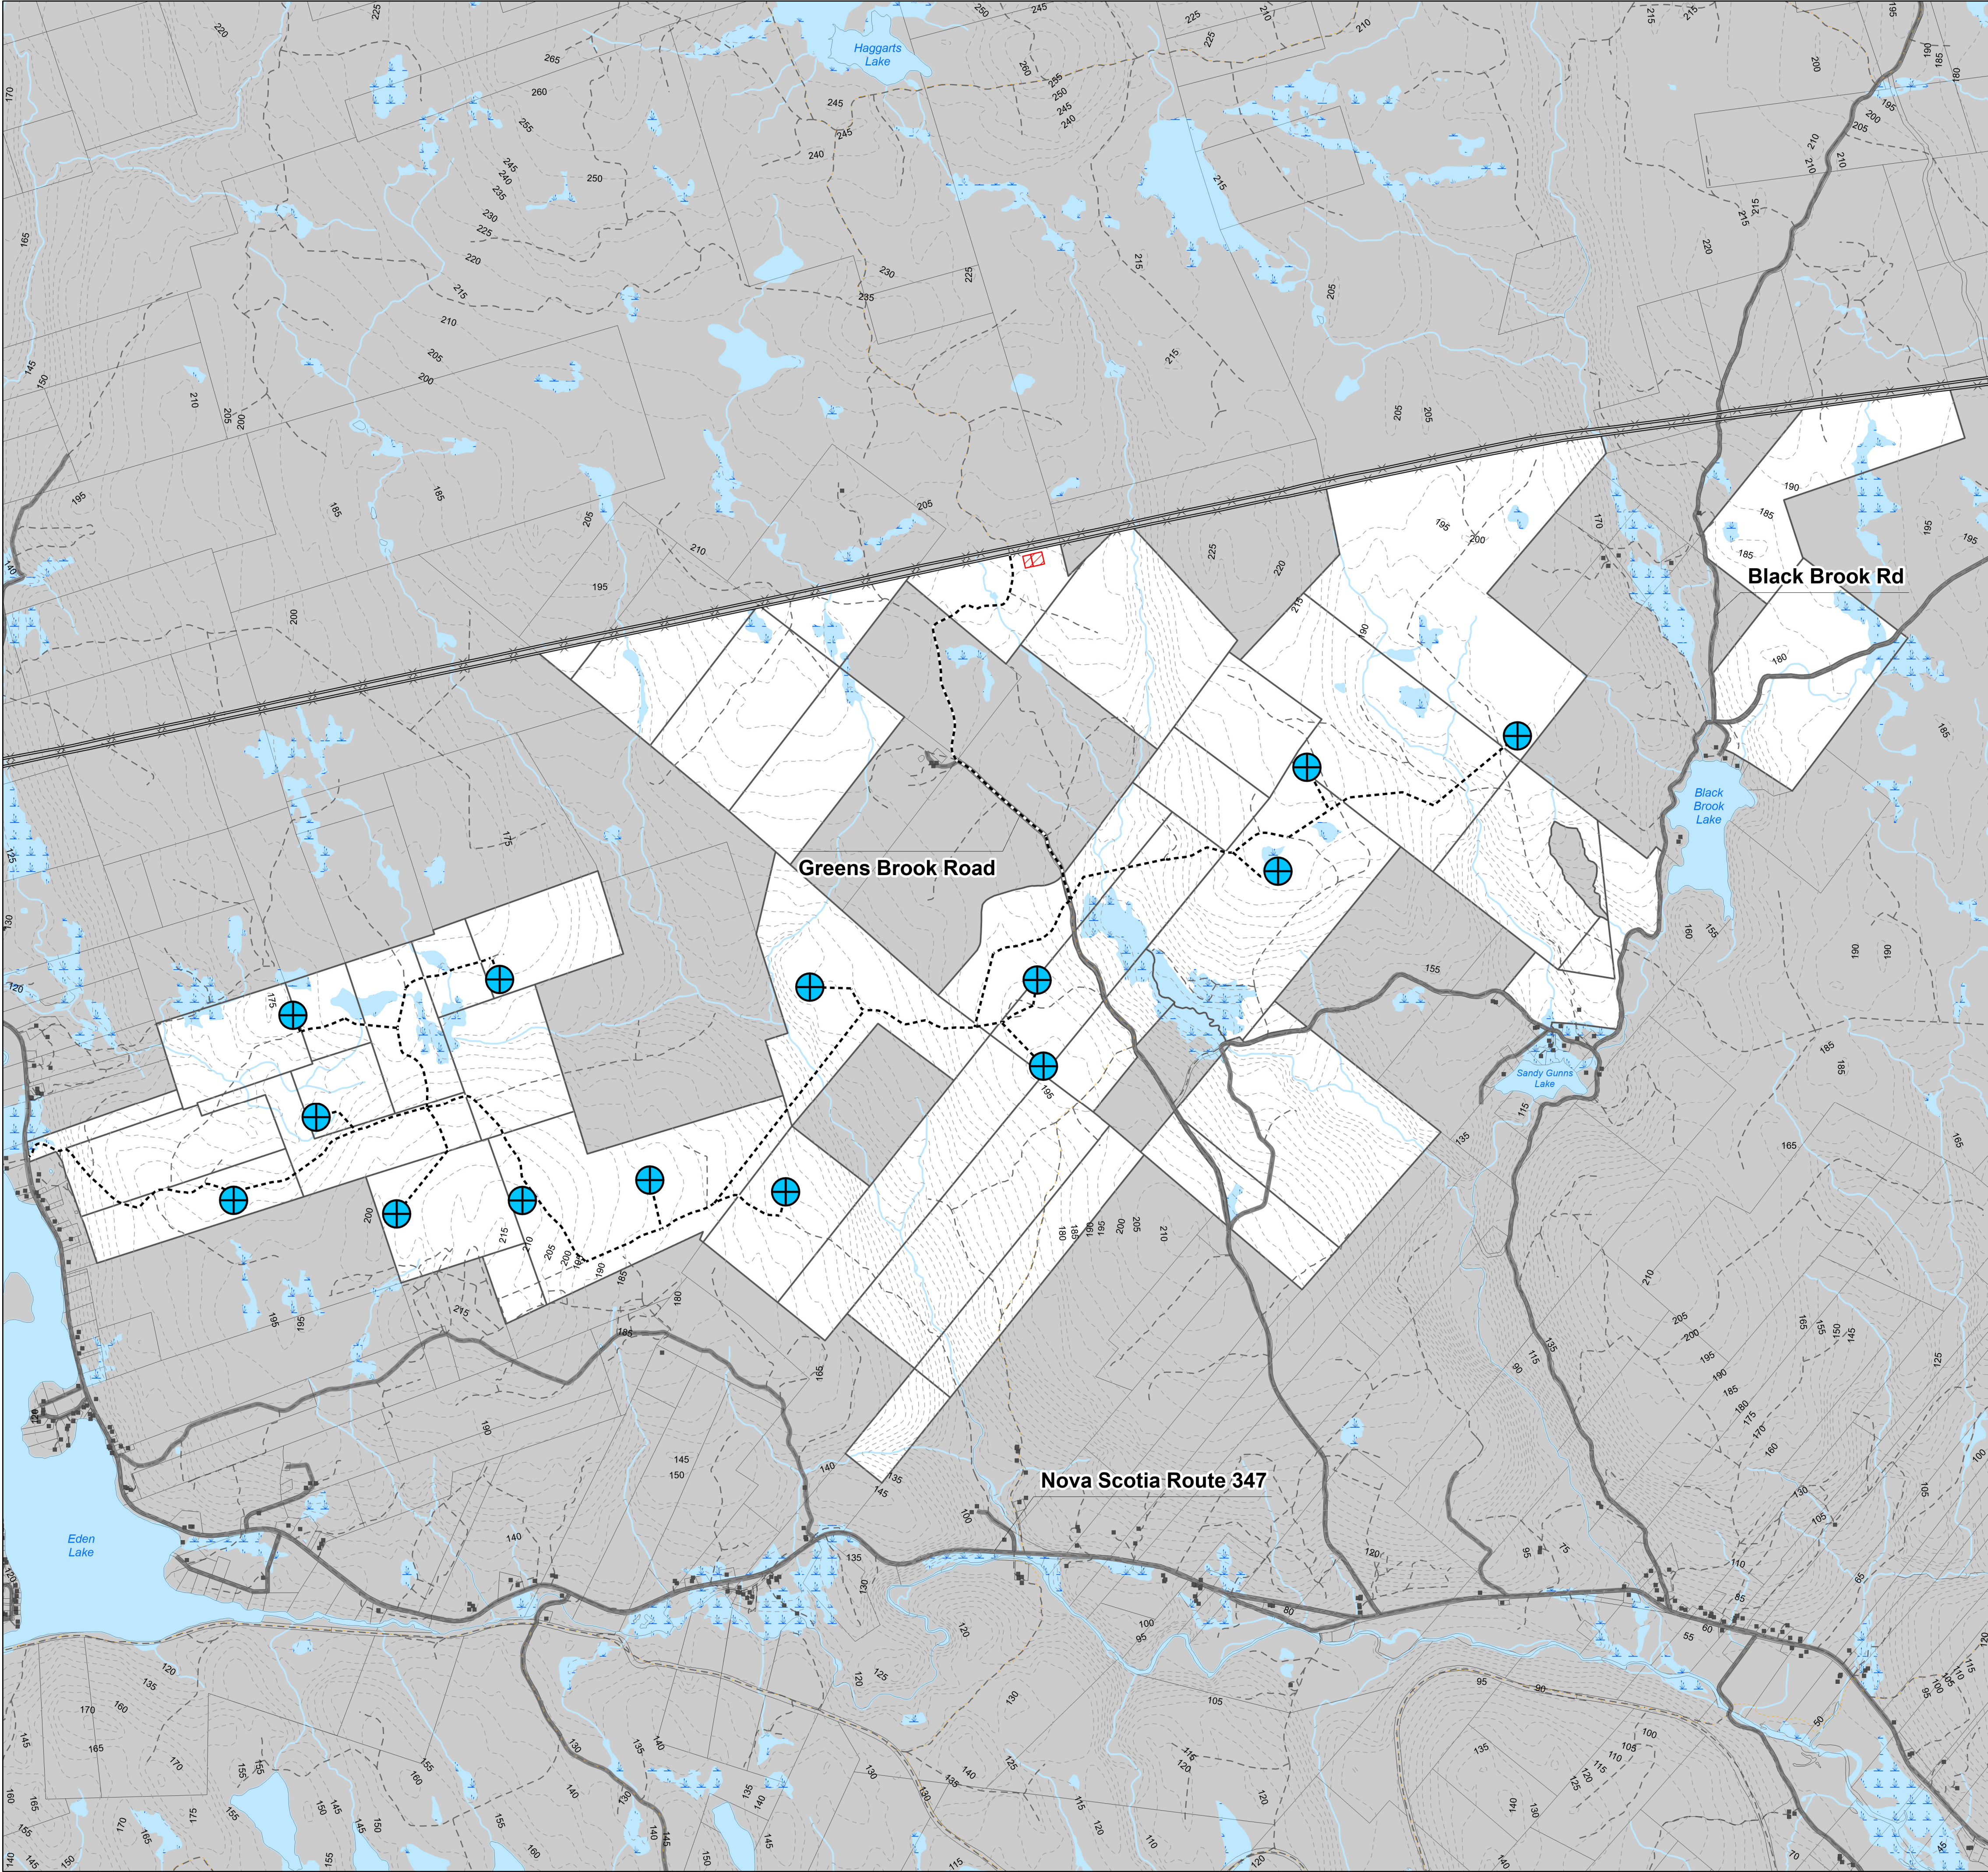


Yellow Birch

Proposed Wind Energy Project

Site Plan

North of Nova Scotia Route 347
Greens Brook, Pictou County, Nova Scotia

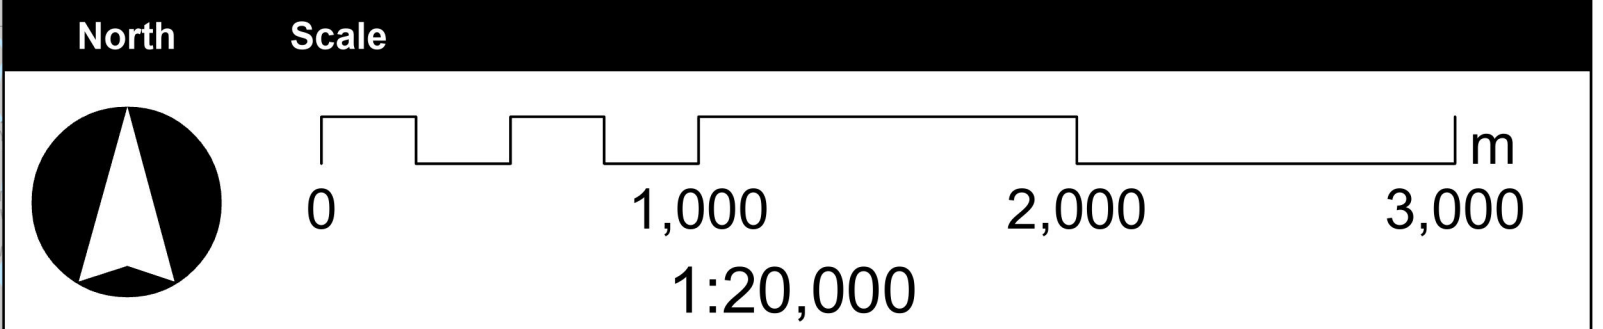

Legend	
	Wind Turbine Generator
	Structures/Occupied Buildings
	Project Road
	Transmission Lines
	Contours (5m Intervals)
	Gravel Road
	Local Roads
	Watercourse
	Waterbody
	Wetland
	Interconnection Facility
	Parks & Protected Areas
	Project Parcels / Site
	All Other Parcels

Notes:
All distances measured to the centre of the proposed turbine base.
Boundaries and dimensions subject to survey.
Contour Interval: 5 metres

Drawn By:
B HANIFEN

Coordinate System: NAD 1983 CSRS UTM Zone 20N
Projection: Transverse Mercator

Site Plan Data Sources:
Base features produced under license with the Government of Nova Scotia. Additional crown land road features obtained from the Department of Natural Resources and redistributed on a confidential basis.